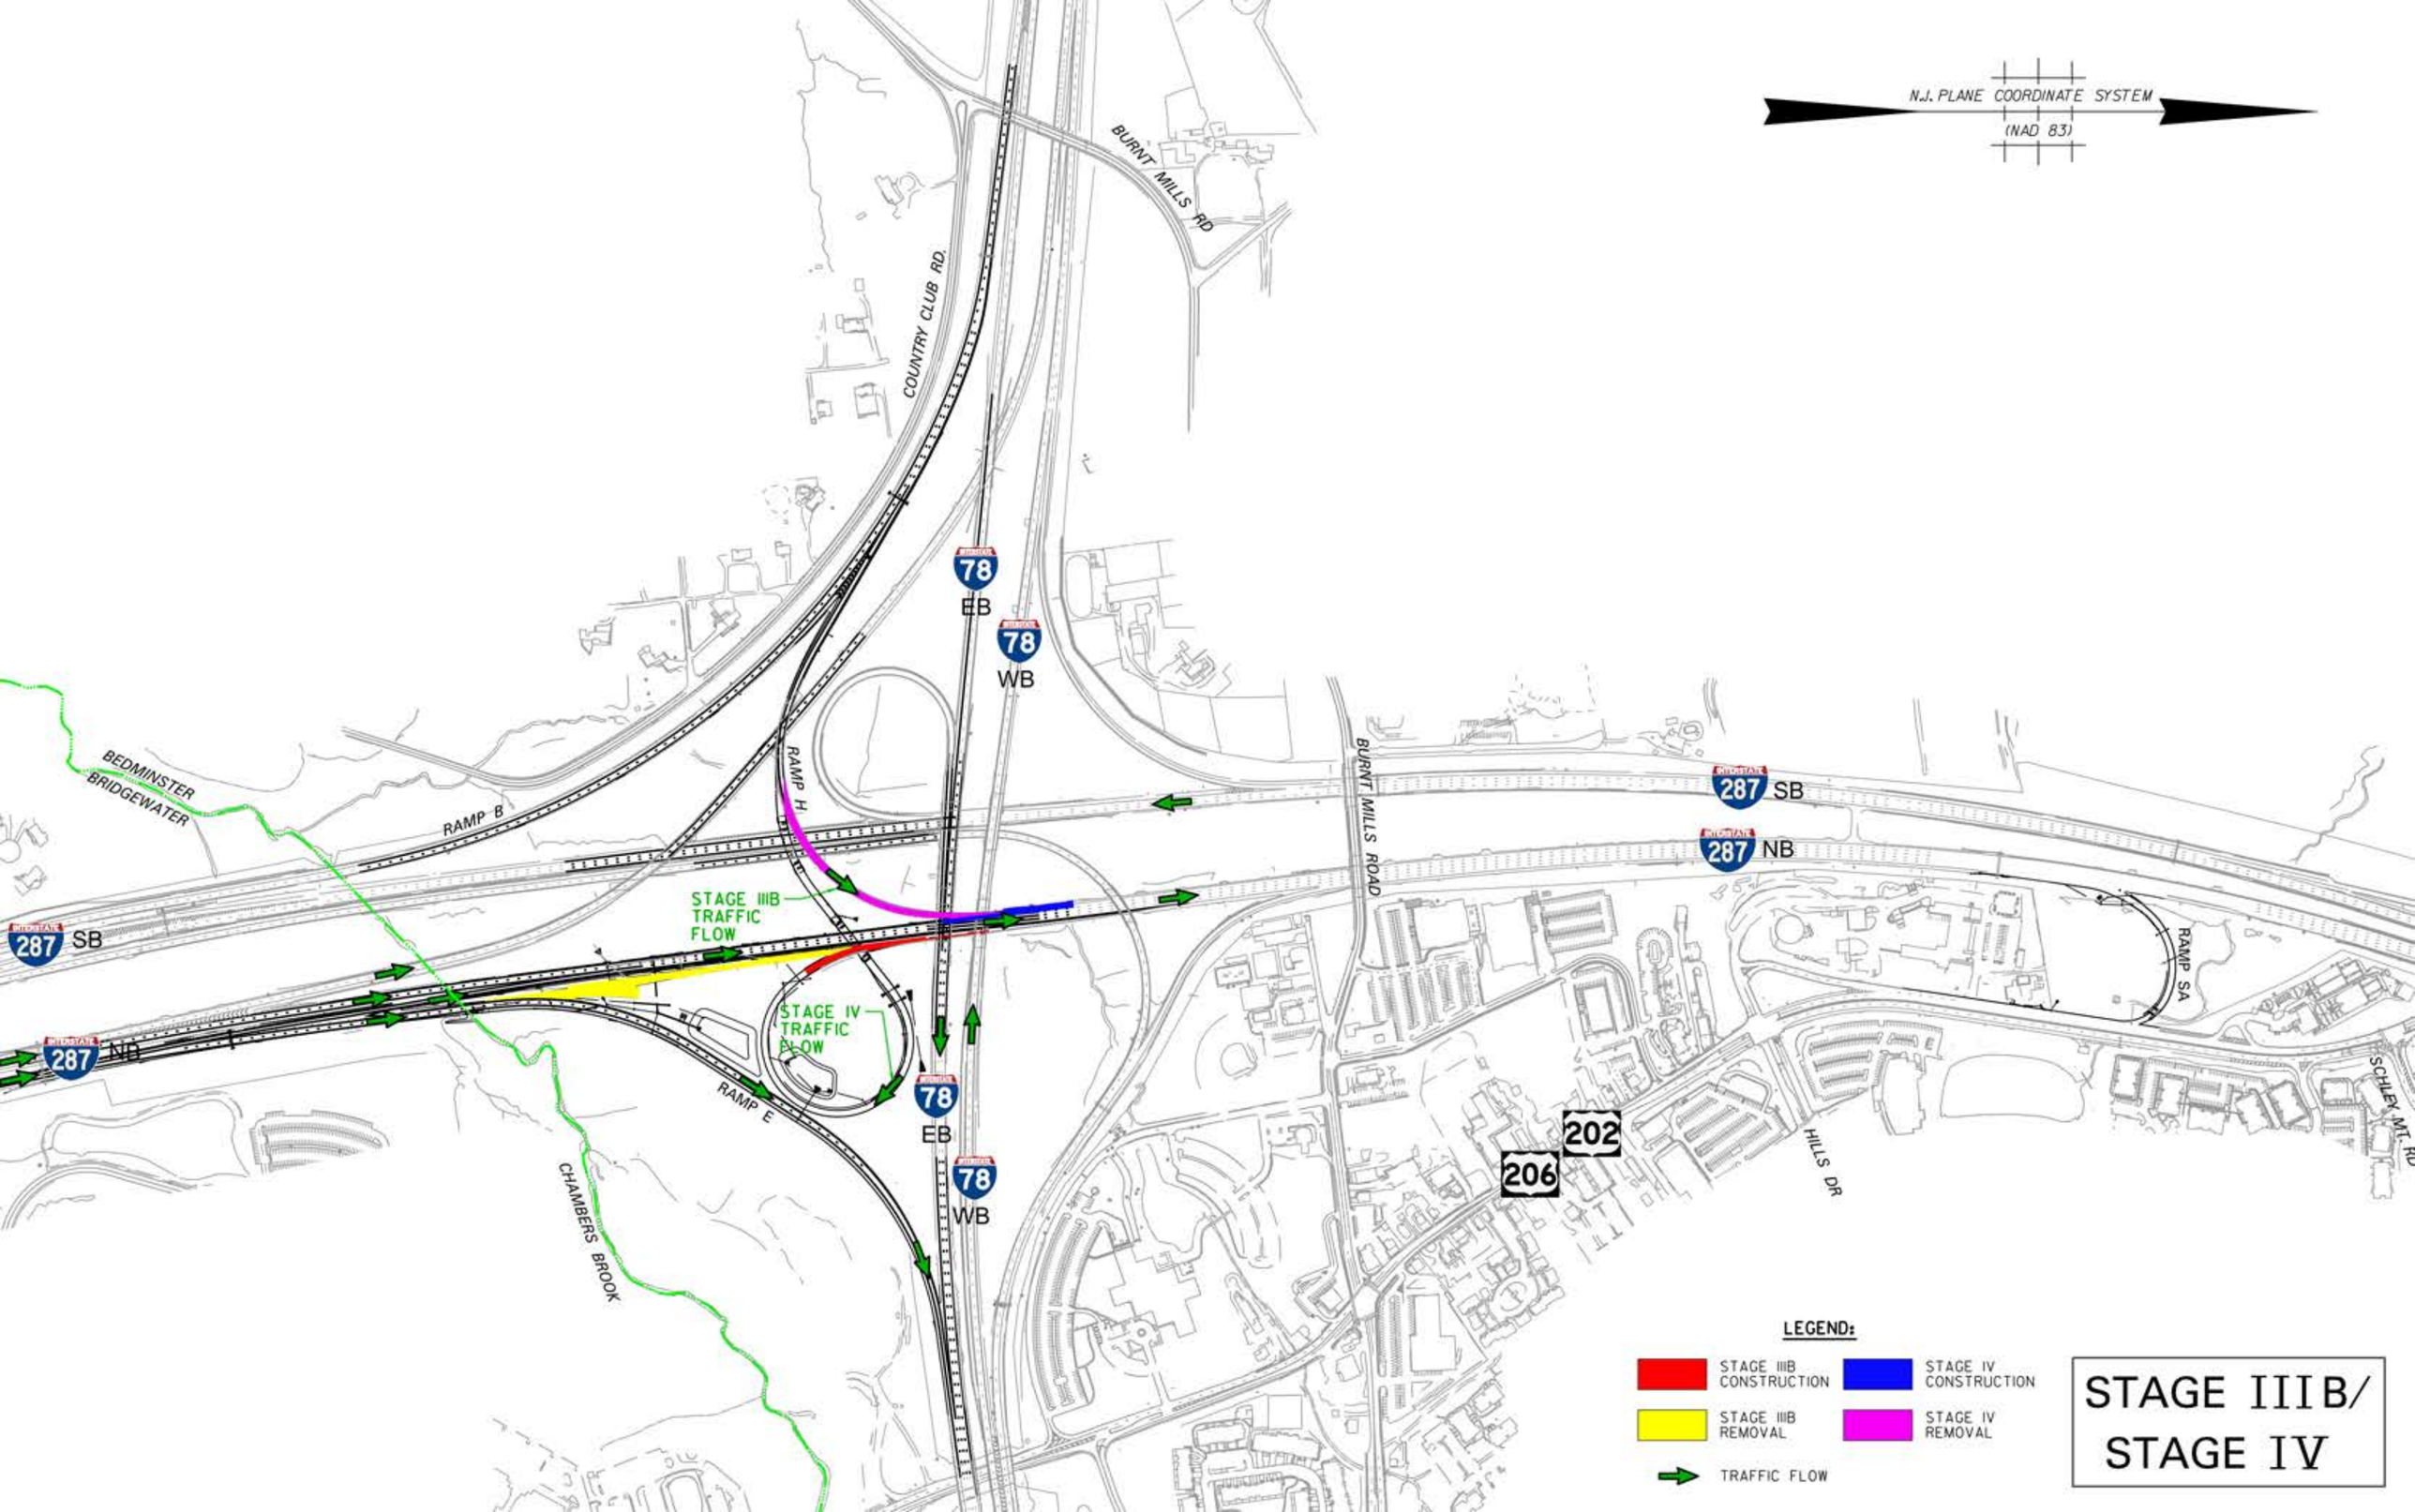
N.J. PLANE COORDINATE SYSTEM
(NAD 83)
BURNT MILLS RD
COUNTRY CLUB RD.
78
EB
78
WB
BEDMINSTER
BRIDGEWATER
RAMP B
RAMP H
BURNT MILLS ROAD
287 SB
287 NB
STAGE IIIB TRAFFIC FLOW
STAGE IV TRAFFIC FLOW
287 SB
287 NB
RAMP SA
RAMP E
78
EB
78
WB
CHAMBERS BROOK
206
202
HILLS DR
SCHLEY MT. RD
LEGEND:
STAGE IIIB CONSTRUCTION
STAGE IV CONSTRUCTION
STAGE IIIB REMOVAL
STAGE IV REMOVAL
TRAFFIC FLOW
STAGE IIIB/
STAGE IV