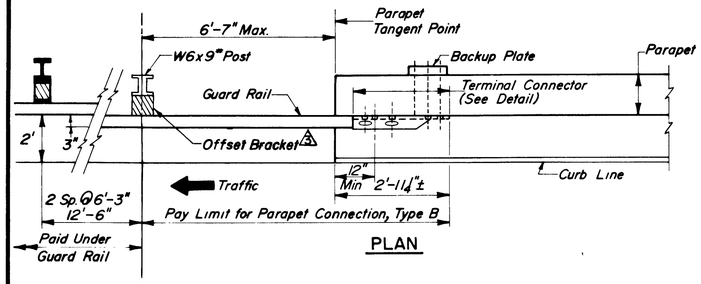

PLAN

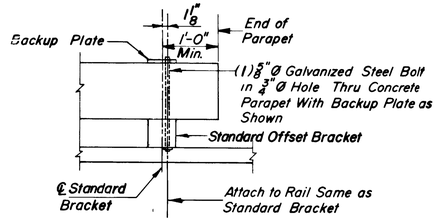

PLAN
DETAIL 'A'
¾" = 1'-0"

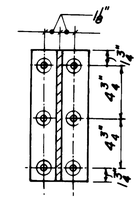

SECTION A-A

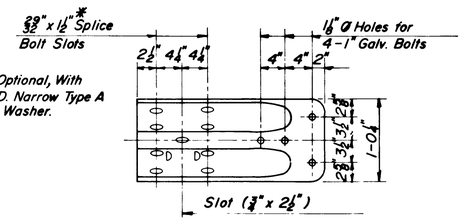

ELEVATION

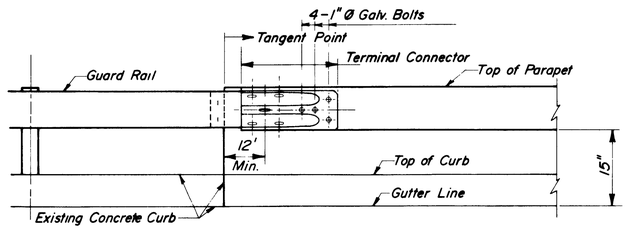

ELEVATION

PARAPET CONNECTION, TYPE B

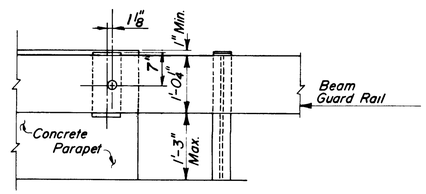

ELEVATION

BLOCKING ATTACHMENT TO PARAPET

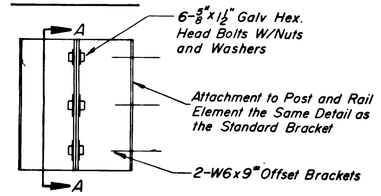

DOUBLE OFFSET BRACKET DETAIL

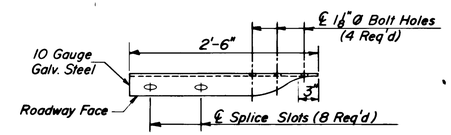

PLAN

TERMINAL CONNECTOR

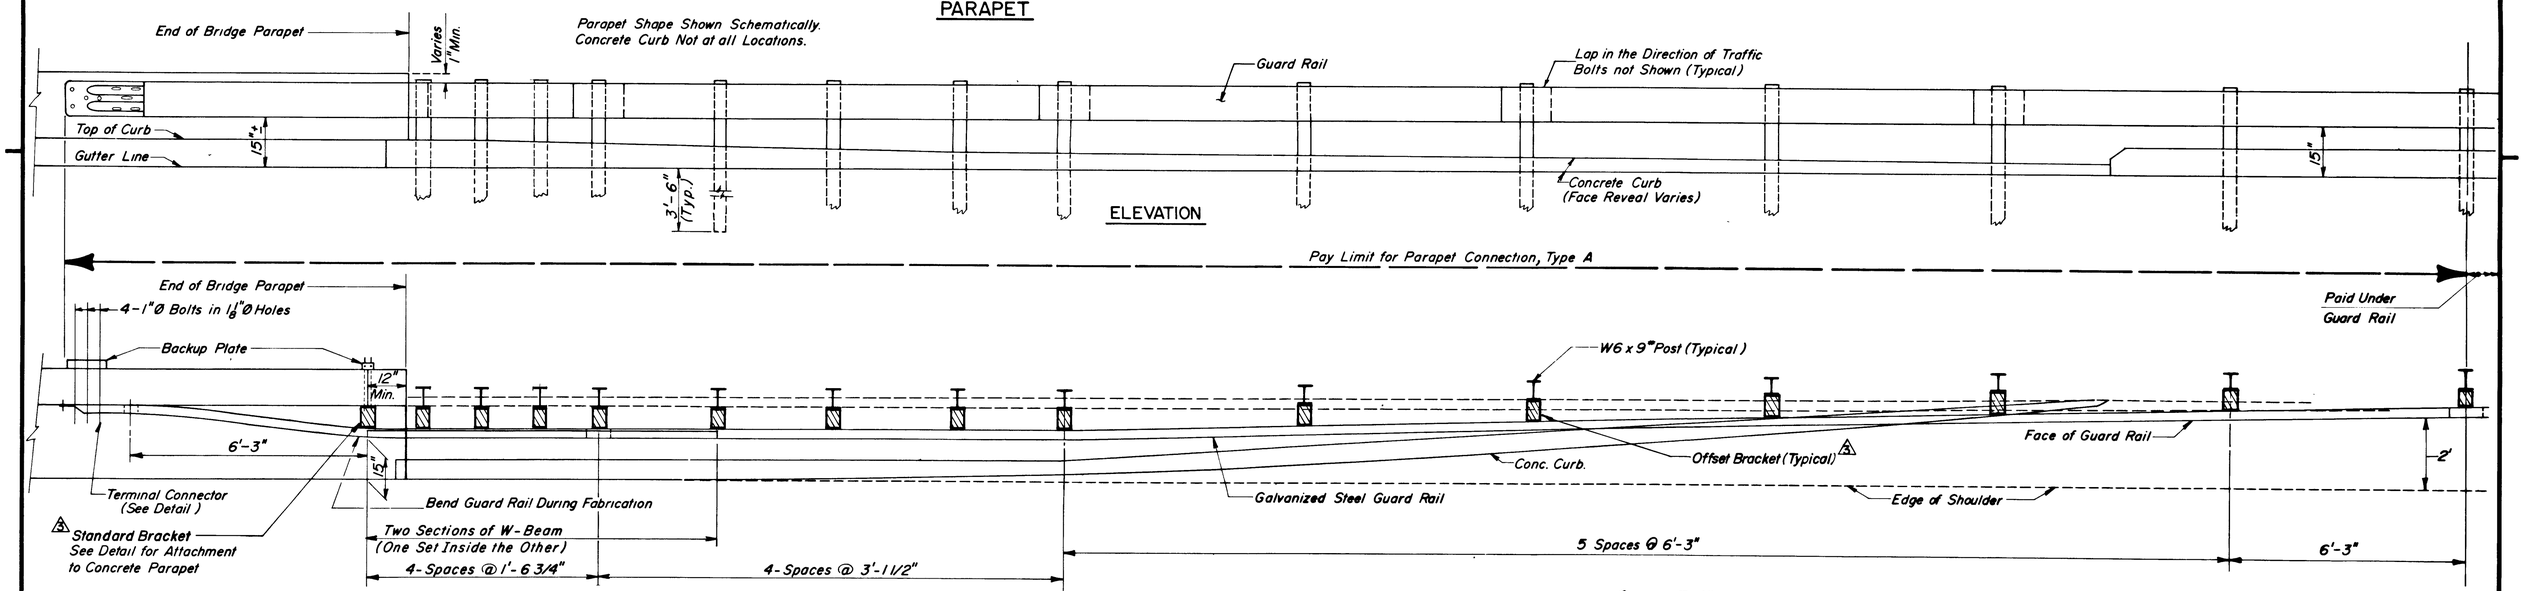

PLAN

PARAPET CONNECTION, TYPE A

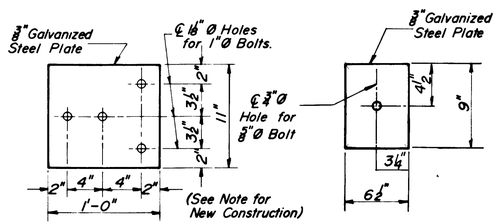

BACKUP PLATE AT TERMINAL ANCHORAGE

BACKUP PLATE AT BLOCKOUT

BACKUP PLATE DETAILS

NOTE:

1. On New Construction, 1⅛" & ¾" I.D. Holes Through Concrete Parapet may be Formed with Non-Rigid Sleeves or Cored Through Concrete.
2. All W6x9 Brackets/Offset Brackets shall be Standard Offset Brackets (See GR-1) unless noted on the Detail or the Plan.

ORIGINAL SIZE IN INCHES

APP.	NO.	DATE	REVISION
	3	10/01	Added Note 2 And Standard Offset Brackets
	2	12/96	Post Spacing
	1	5/88	Minor Revisions
		3/87	Reissued, Conforms to 1987 Specs.

NEW JERSEY TURNPIKE AUTHORITY

NEW JERSEY TURNPIKE

SAFETY WALK AND PARAPET CONNECTIONS

OFFICE OF THE CHIEF ENGINEER
NEW BRUNSWICK NEW JERSEY

1987 STANDARD DRAWING GR-4

CONTRACT NO. SHEET NO. OF