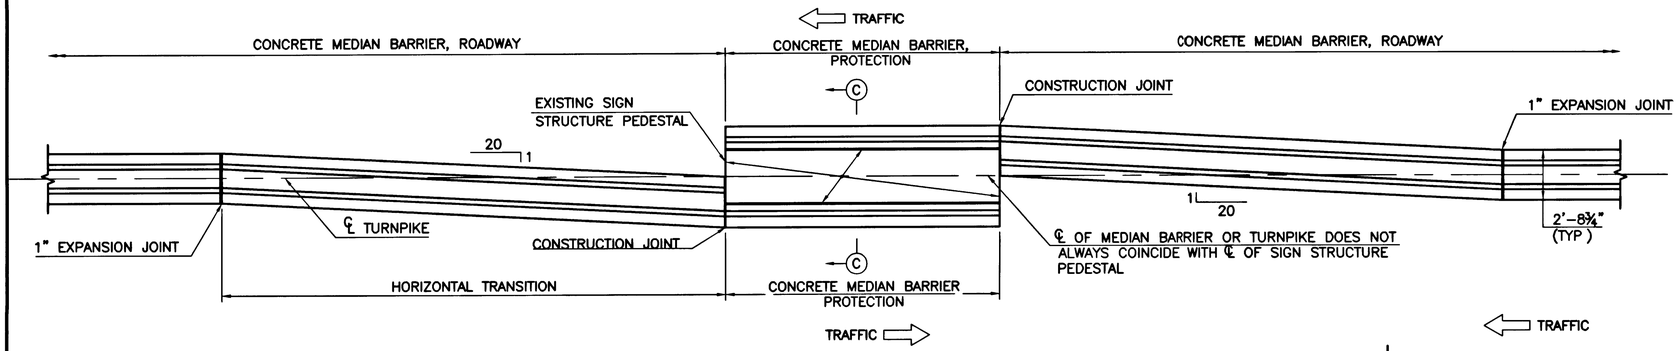

TRANSITION AT SIGN STRUCTURE PEDESTAL

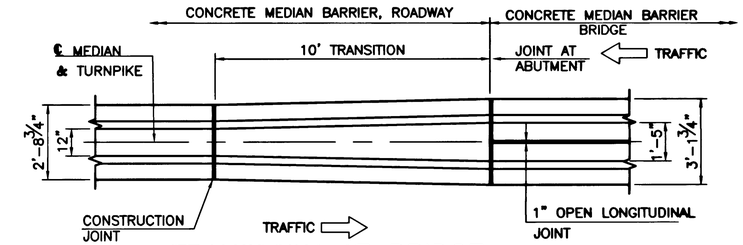

TRANSITION AT BRIDGE

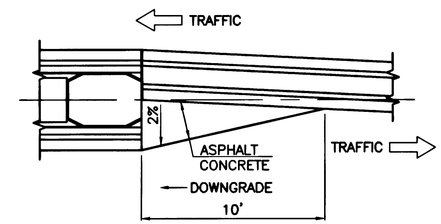

PAVEMENT TREATMENT AT UPSTREAM END OF CONCRETE MEDIAN BARRIER, PROTECTION

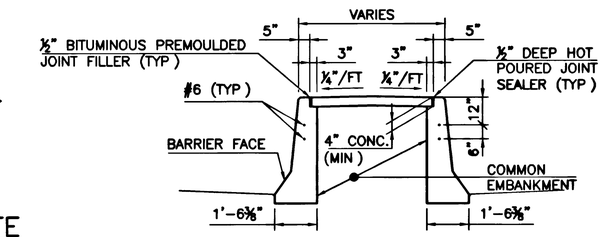

SECTION A–A

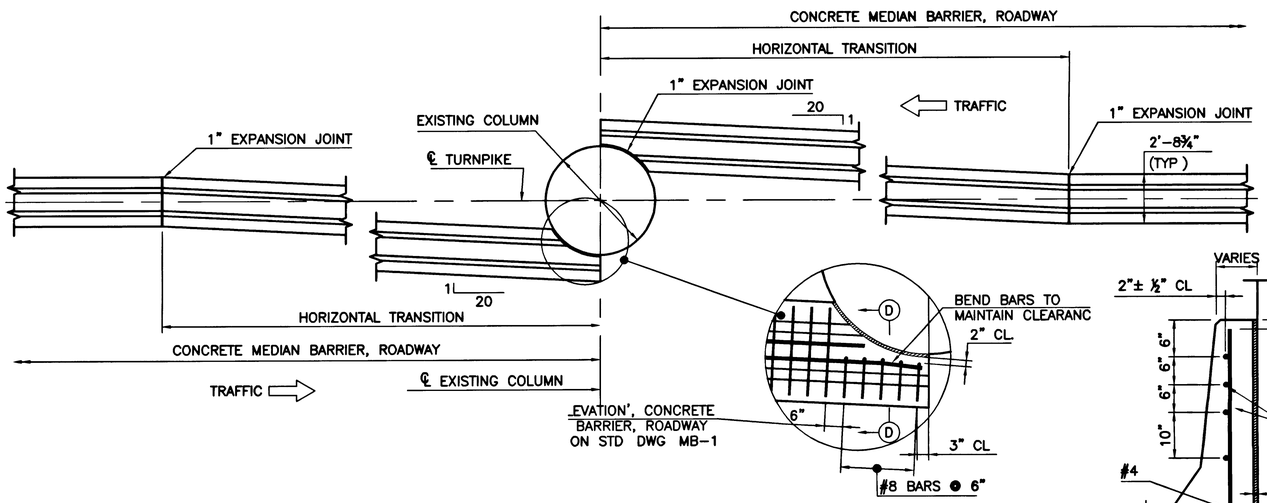

TRANSITION AT SINGLE COLUMN PIER

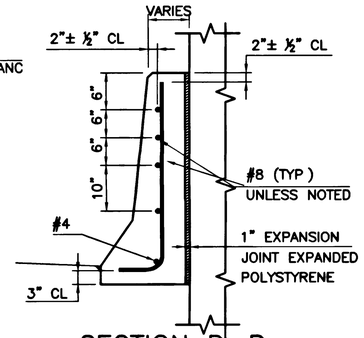

SECTION D–D

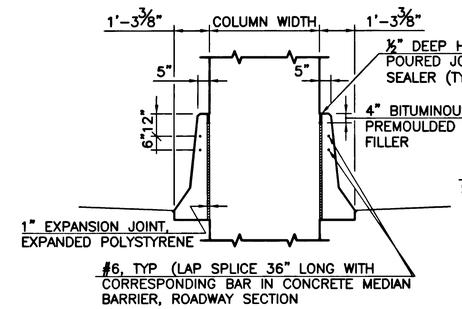

SECTION B–B

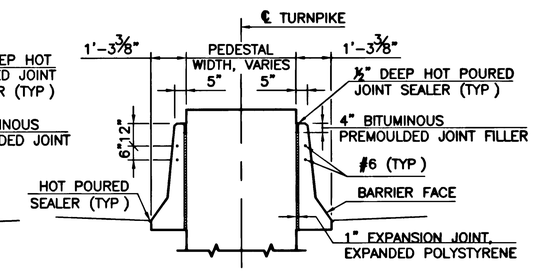

SECTION C–C

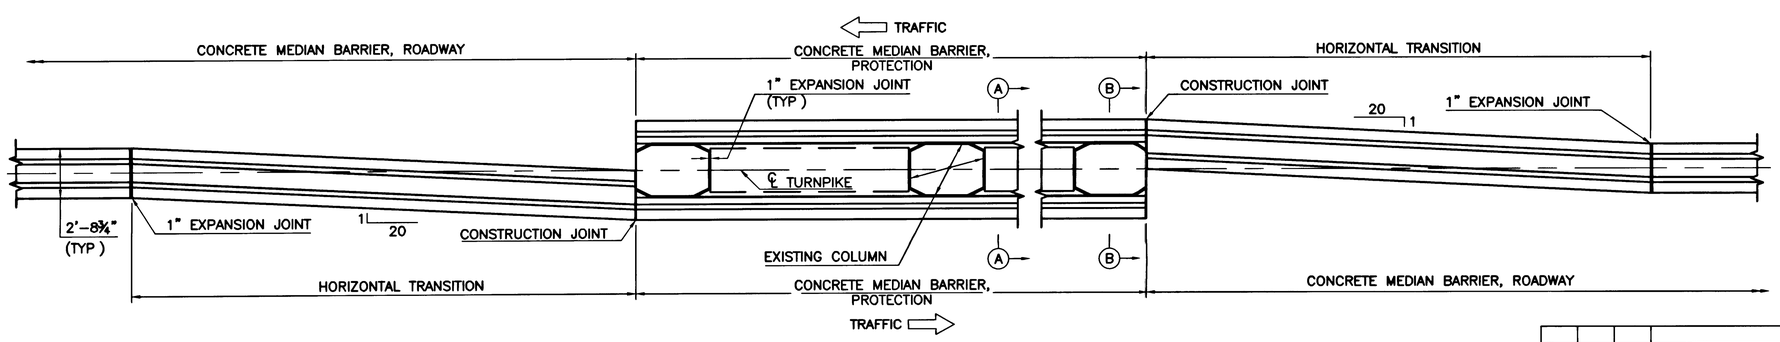

TRANSITION AT MULTI–COLUMN PIER

0 ½ 1 2 3 4

ORIGINAL SIZE IN INCHES

App	No	DATE	REVISION
		4/05	REISSUED, CONFORMS TO 2004 SPECS

NEW JERSEY TURNPIKE AUTHORITY
NEW JERSEY TURNPIKE

MEDIAN BARRIER PROTECTION DETAILS

OFFICE OF THE CHIEF ENGINEER
WOODBRIDGE, NEW JERSEY

2004 STANDARD DRAWING MB–2

CONTRACT NO. SHEET NO. OF