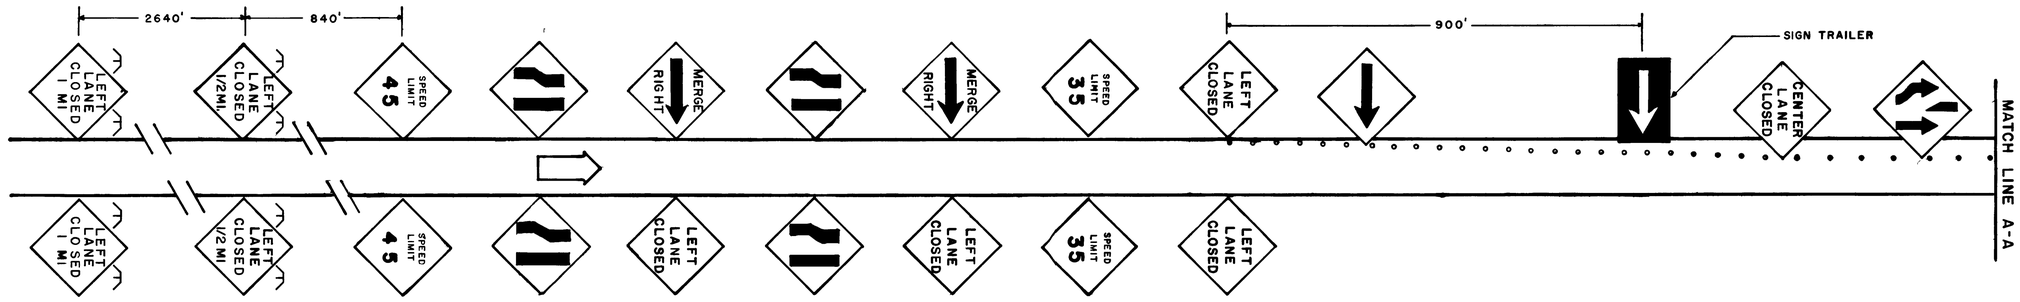

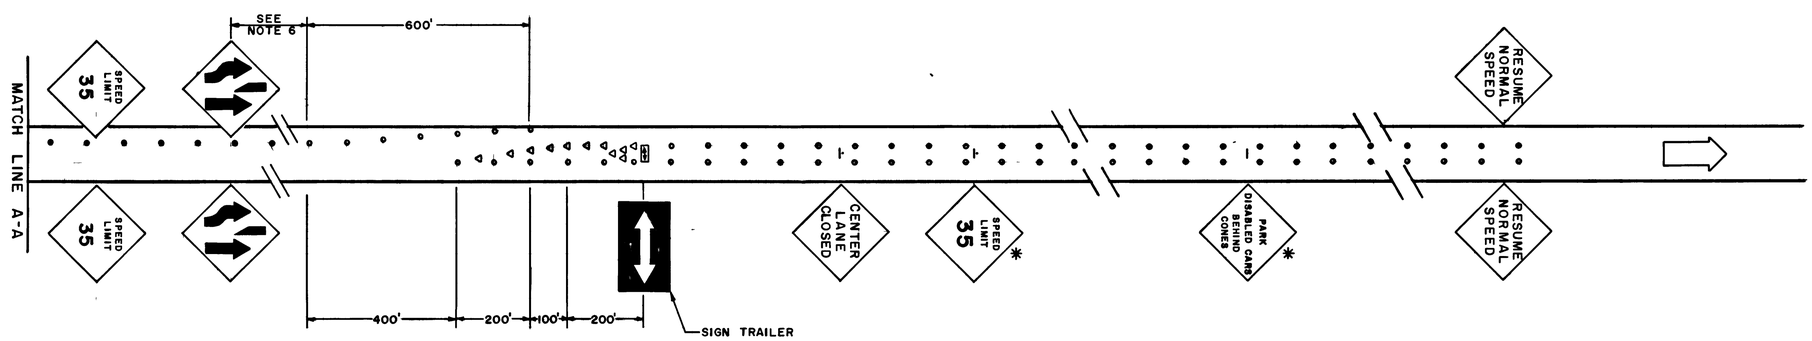

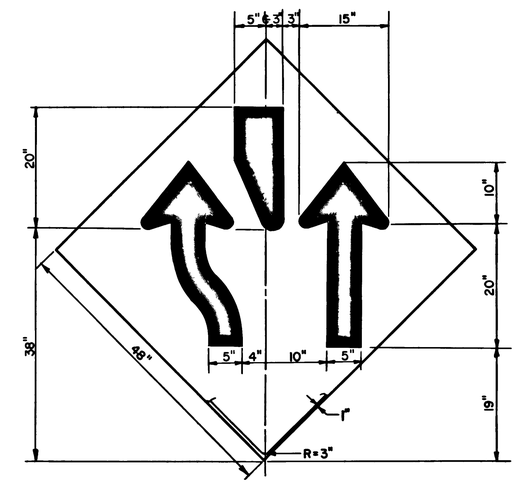

TE-958

SCALE 1"= 1'

NOTES

1 USE BLACK SCOTCHCAL ARROWS, SYMBOL & BORDER ON AN ORANGE HIGH INTENSITY SCOTCHLITE BACKGROUND

2. THE HORIZONTAL LAYOUT OF ARROWS & SYMBOL TO BE SYMMETRICAL WITH THE VERTICAL CENTER LINE OF THE SIGN PANEL

0 2 1 2 3 4

ORIGINAL SIZE IN INCHES

NOTES

1 SIGN SPACING SHALL BE 300' EXCEPT AS NOTED

2 SIGNS WITH ASTERISK(*) SHALL BE SPACED ALTERNATELY EVERY 1/4 MILE

3 1 MILE AND 1/2 MILE SIGNS REQUIRE 2 AMBER FLASHING LIGHTS EACH

4. ALL SIGNS ARE 4' X 4' - 0.125" ALUMINUM WITH HIGH-INTENSITY ORANGE BACKGROUND AND BLACK LETTERING

5 "EXIT KEEP RIGHT" OR "SERVICE AREA KEEP RIGHT" SHALL BE INCLUDED IN CENTER LANE CLOSINGS WHICH EXTEND THROUGH SUCH OFF RAMPS, AS DIRECTED BY THE ENGINEER

6 LOCATION OF SECOND TAPER TO BE DETERMINED BY OPERATIONS DEPARTMENT. MINIMUM 100' BEYOND DIAGRAMMATIC SIGN.

LEGEND

○ TRAFFIC CONES AT 50' INTERVALS

● TRAFFIC CONES AT 75' INTERVALS

△ TRAFFIC CONES AT 10' INTERVALS

TYPE B FLASHING LIGHTS

NO	DATE	REVISION
	8/95	ORIGINAL DRAWING

NEW JERSEY TURNPIKE AUTHORITY

NEW JERSEY TURNPIKE

OKLAHOMA WEAVE

OPERATIONS DEPARTMENT,
NEW JERSEY TURNPIKE AUTHORITY
NEW BRUNSWICK, NEW JERSEY

DATE: 8/95

1995 STANDARD DRAWING

TP-17

CONTRACT NO. SHEET NO. OF